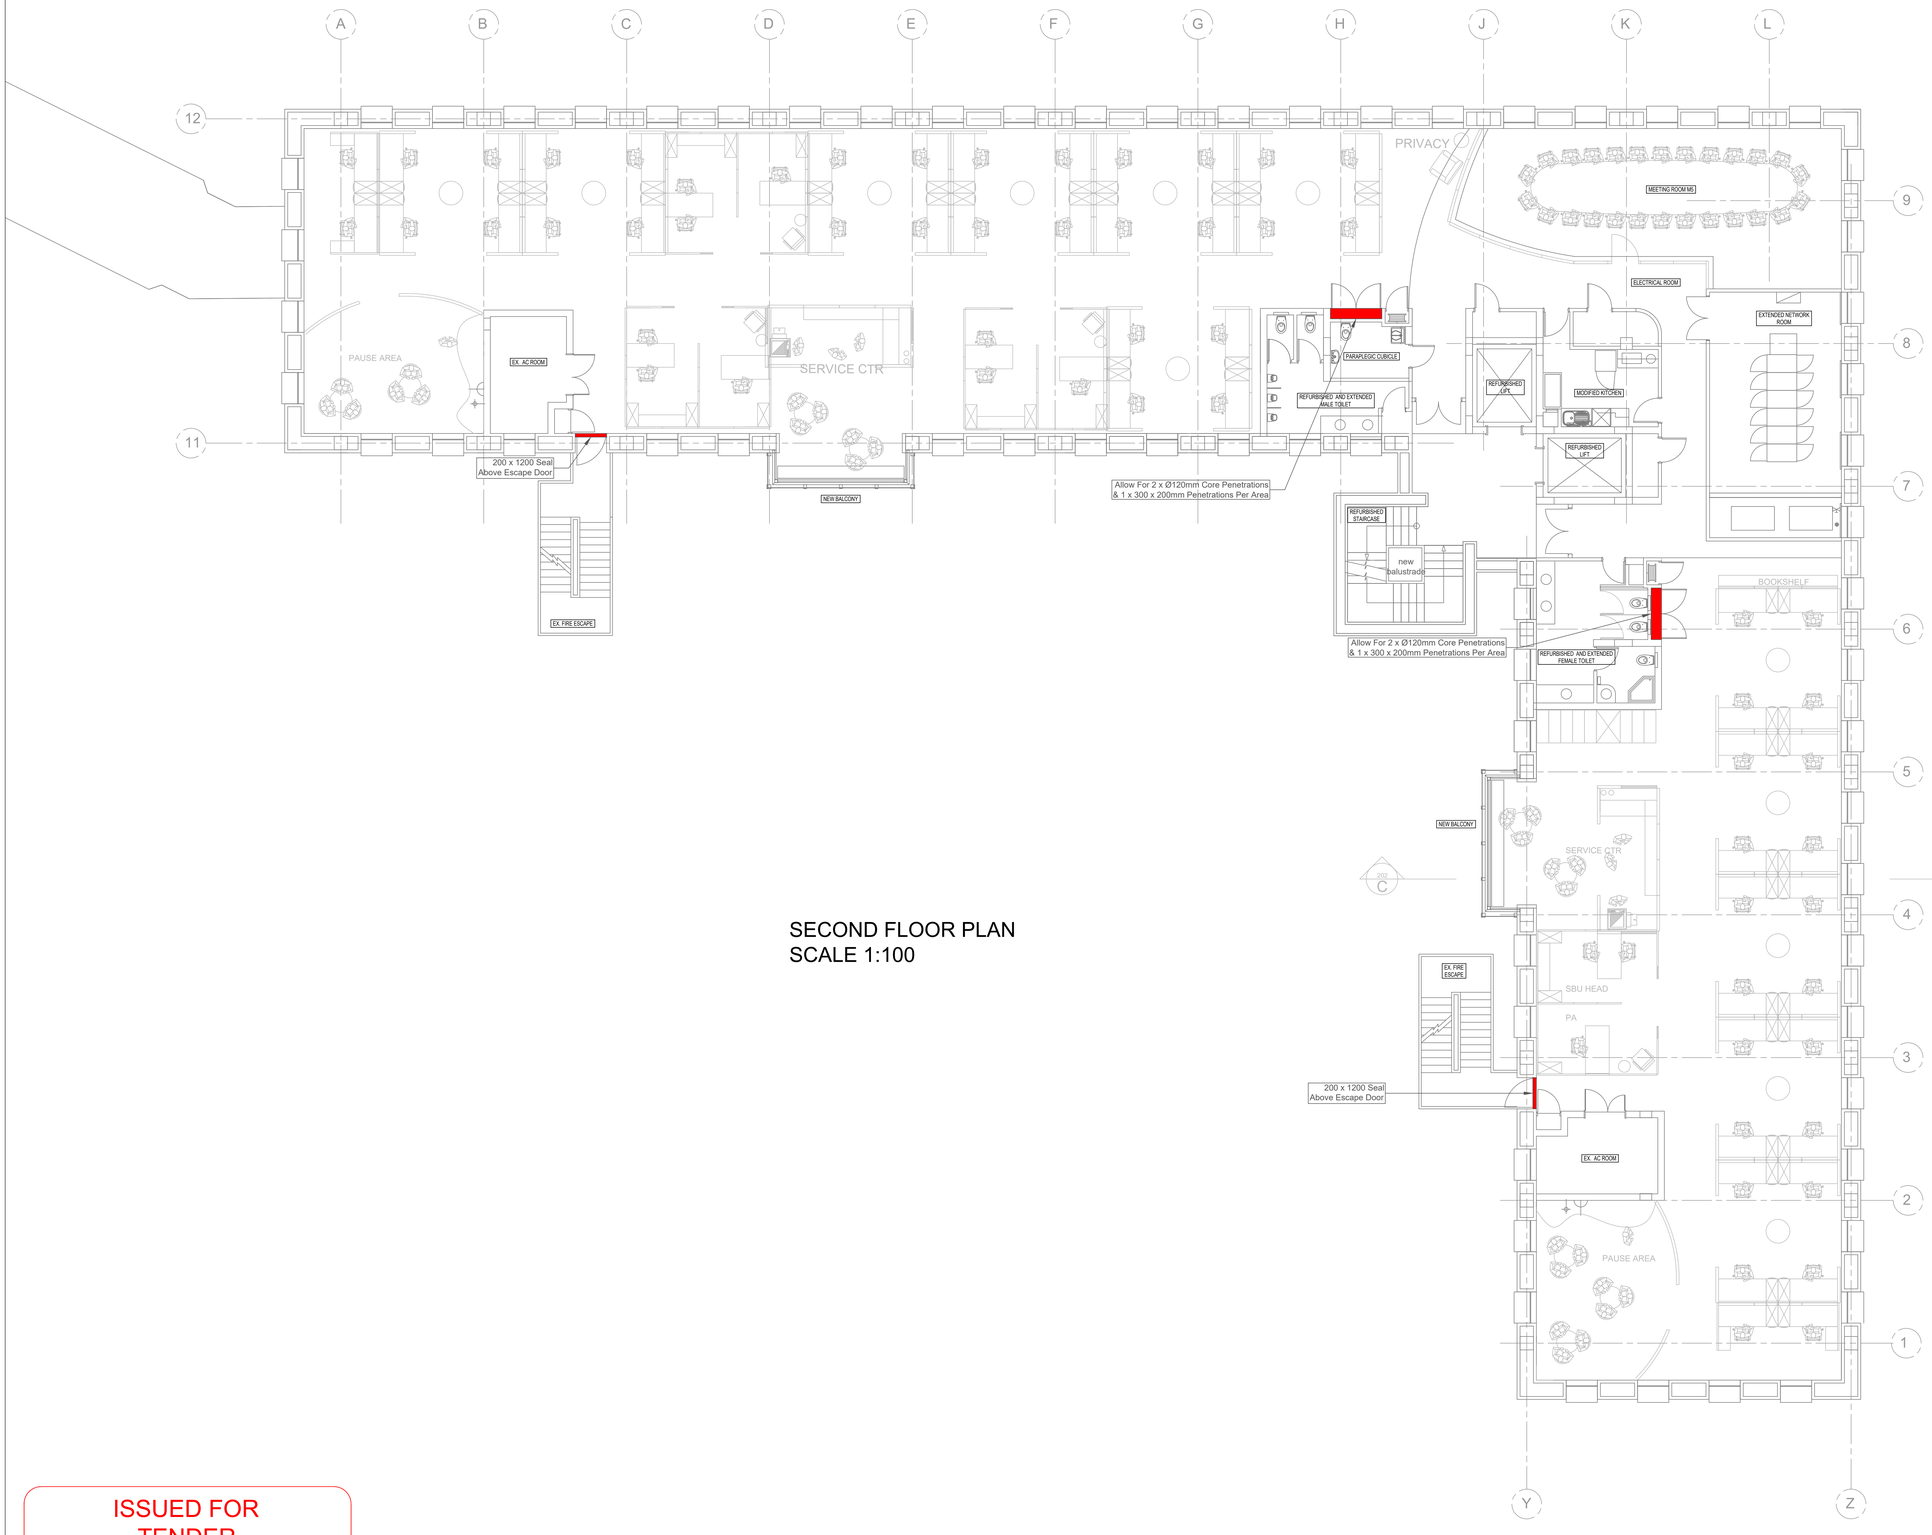

SECOND FLOOR PLAN
SCALE 1:100

ISSUED FOR
TENDER

REVISION:

NO	DATE	DESCRIPTION	DRN BY
00	05/04/2019	Issued For Tender	CG

CONSULTING ENGINEER SIGNATURE: DATE:

PROFESSIONAL REG:

CLIENT SIGNATURE: DATE:

NOTES:

1. FOR GENERAL NOTES REFER TO DRAWING
2. DRAWINGS ARE NOT TO BE SCALED. ALL LEVELS AND DIMENSIONS TO BE VERIFIED ON SITE PRIOR TO COMMENCEMENT OF WORKS. ANY DISCREPANCIES TO BE BROUGHT TO THE ENGINEERS ATTENTION IMMEDIATELY
3. THIS DRAWING IS TO BE READ IN CONJUNCTION WITH ALL OTHER DRAWINGS, SCHEDULES AND SPECIFICATIONS RELATED TO THIS PROJECT.
4. ALL BUILDING WORK AND MATERIALS ARE TO COMPLY WITH LOCAL AUTHORITY'S REQUIREMENTS AND ARE TO BE IN ACCORDANCE WITH SANS 10400 NATIONAL BUILDING REGULATIONS

FIRE LEGEND:

CLIENTS DETAIL

IDC
Industrial Development Corporation

ARCHITECTS DETAIL

ENGINEERS DETAIL

ADQ ENGINEERING PROJECTS
AFRICAN DYNAMIC QUALITY ENGINEERING PROJECTS
89 Hornbill Ave,
Roohuiskraal EX. 19 0157
EMAIL: derekdw.adq@gmail.com

SERVICE:
FIRE SERVICES

PROJECT NAME:
IDC

SHEET TITLE:
Block L Second Floor (Floor 4) Fire Sealing Layout

DATE: 05/04/2019	ADQ REF NO: -
PAPER SIZE: A1	DESIGNED BY: JJ
SCALE: 1 : 200	DRAWN BY: CG
	CHECKED BY: JJ
DRAWING NUMBER: P18045-TN-FIR-822	REV: 00

2018/12/06 09:19:15