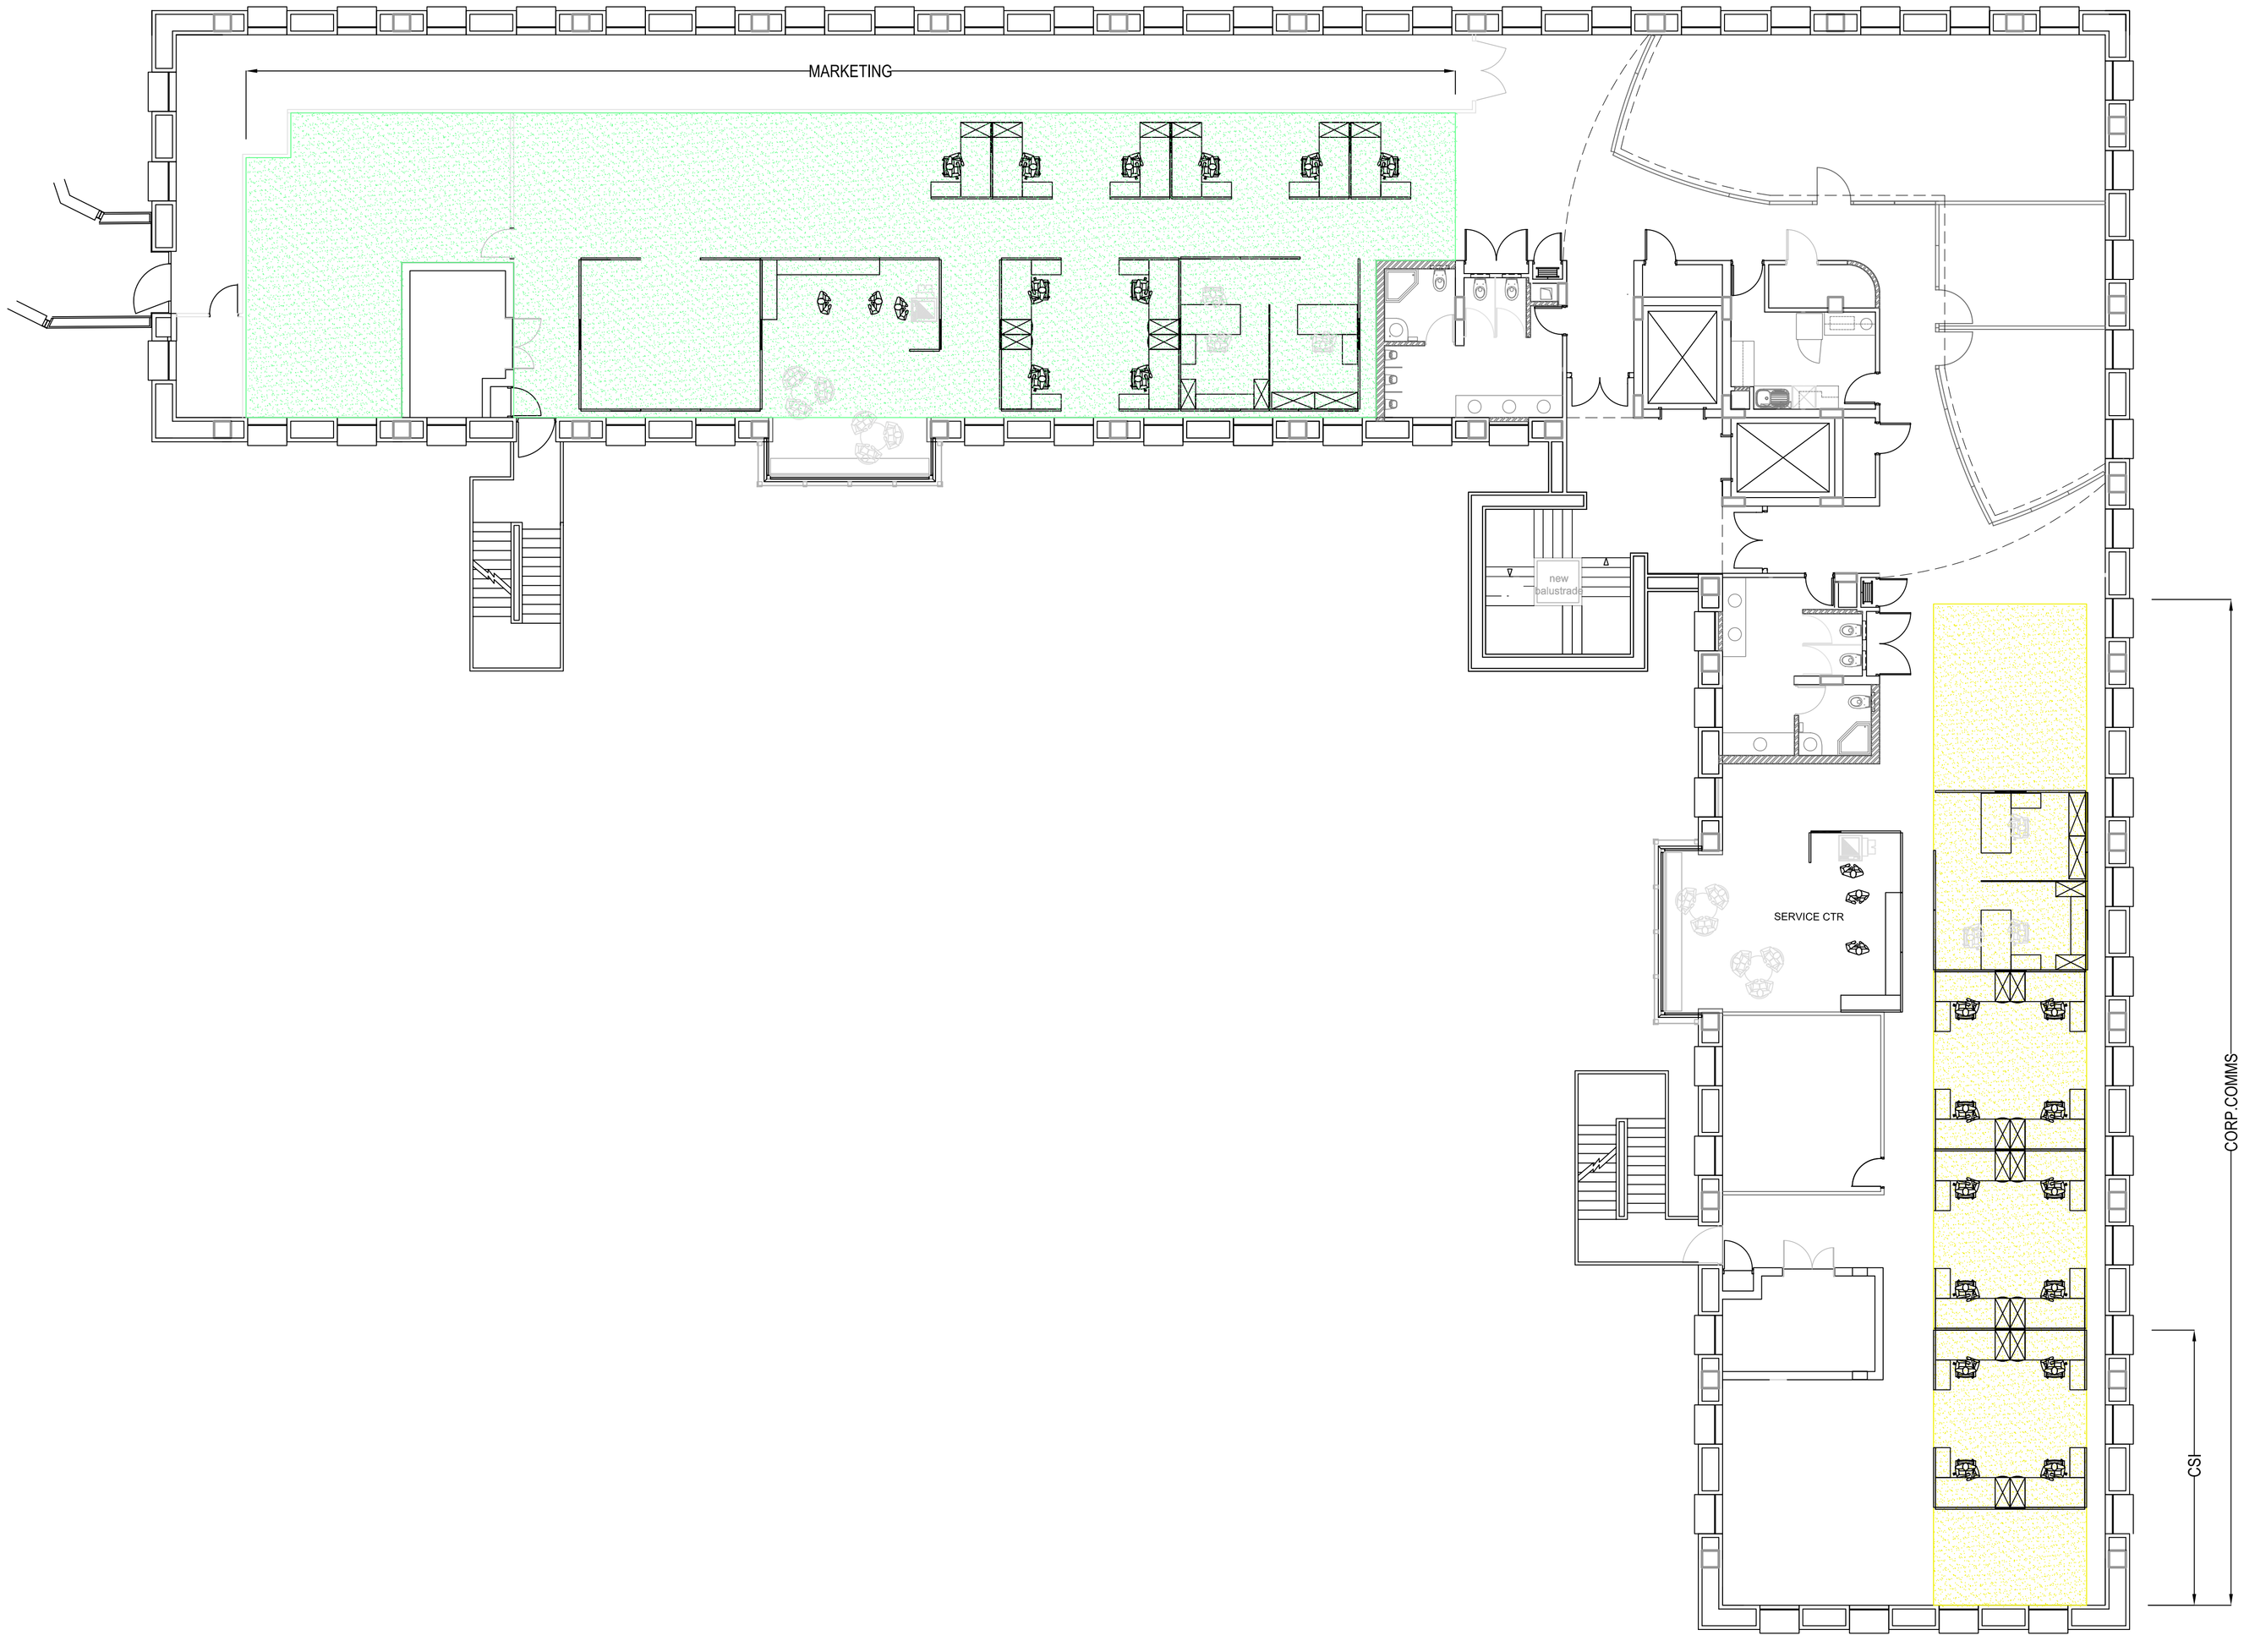

GENERAL NOTES

REVISIONS

REV	BY	DESCRIPTION	DATE
0	LZ	STATUS QUO WORKSTATION LAYOUT	2011/03/22

SNOW CONSULTANTS INCORPORATED
URBAN DESIGN - ARCHITECTURE - INTERIORS

Tel. 011 726 4336 Fax. 011 482 9838
E-mail info@snowconsultants.co.za
33 Twickenham Avenue, Auckland Park, Johannesburg 2092

PROJECT :

INDUSTRIAL DEVELOPMENT CORPORATION
OPEN PLAN

19 FREDMAN DRIVE
SANDOWN

DRAWING TITLE :

ESTERHUYZEN HOUSE
WORKSTATION LAYOUT
LEVEL 1

DRAWN BY: LZ/AS	SCALE: 1:100
DATE : 2011/03/22	REVISION : 0

S 1103/FD/105