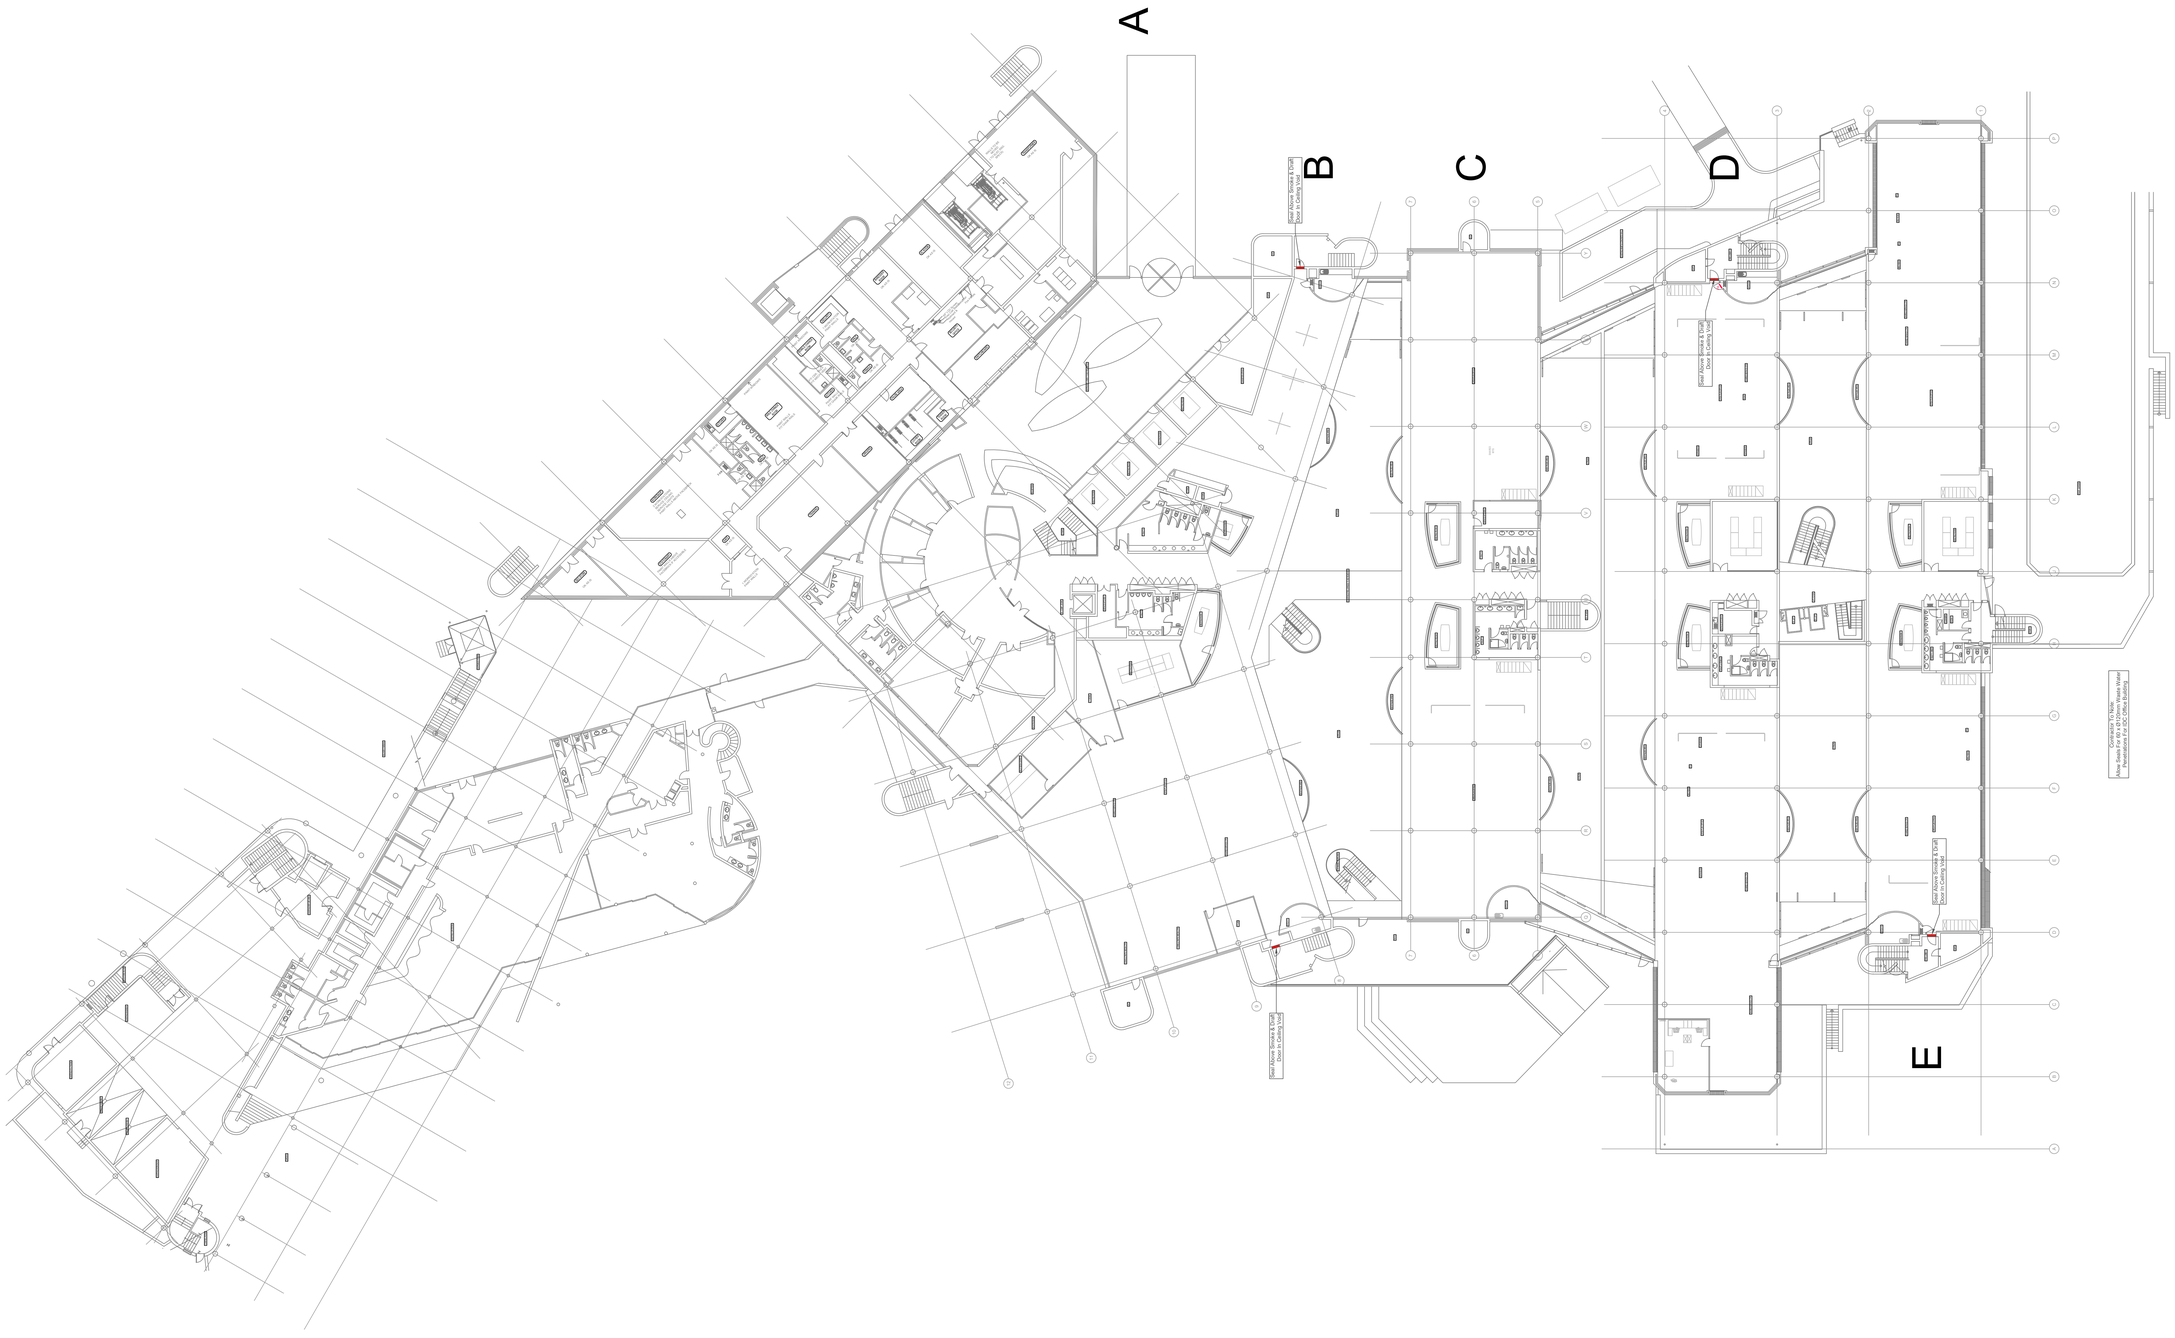
A
B
C
D
Roof Above Ground & Duct Door to Ceiling Void
Roof Above Ground & Duct Door to Ceiling Void
Roof Above Ground & Duct Door to Ceiling Void